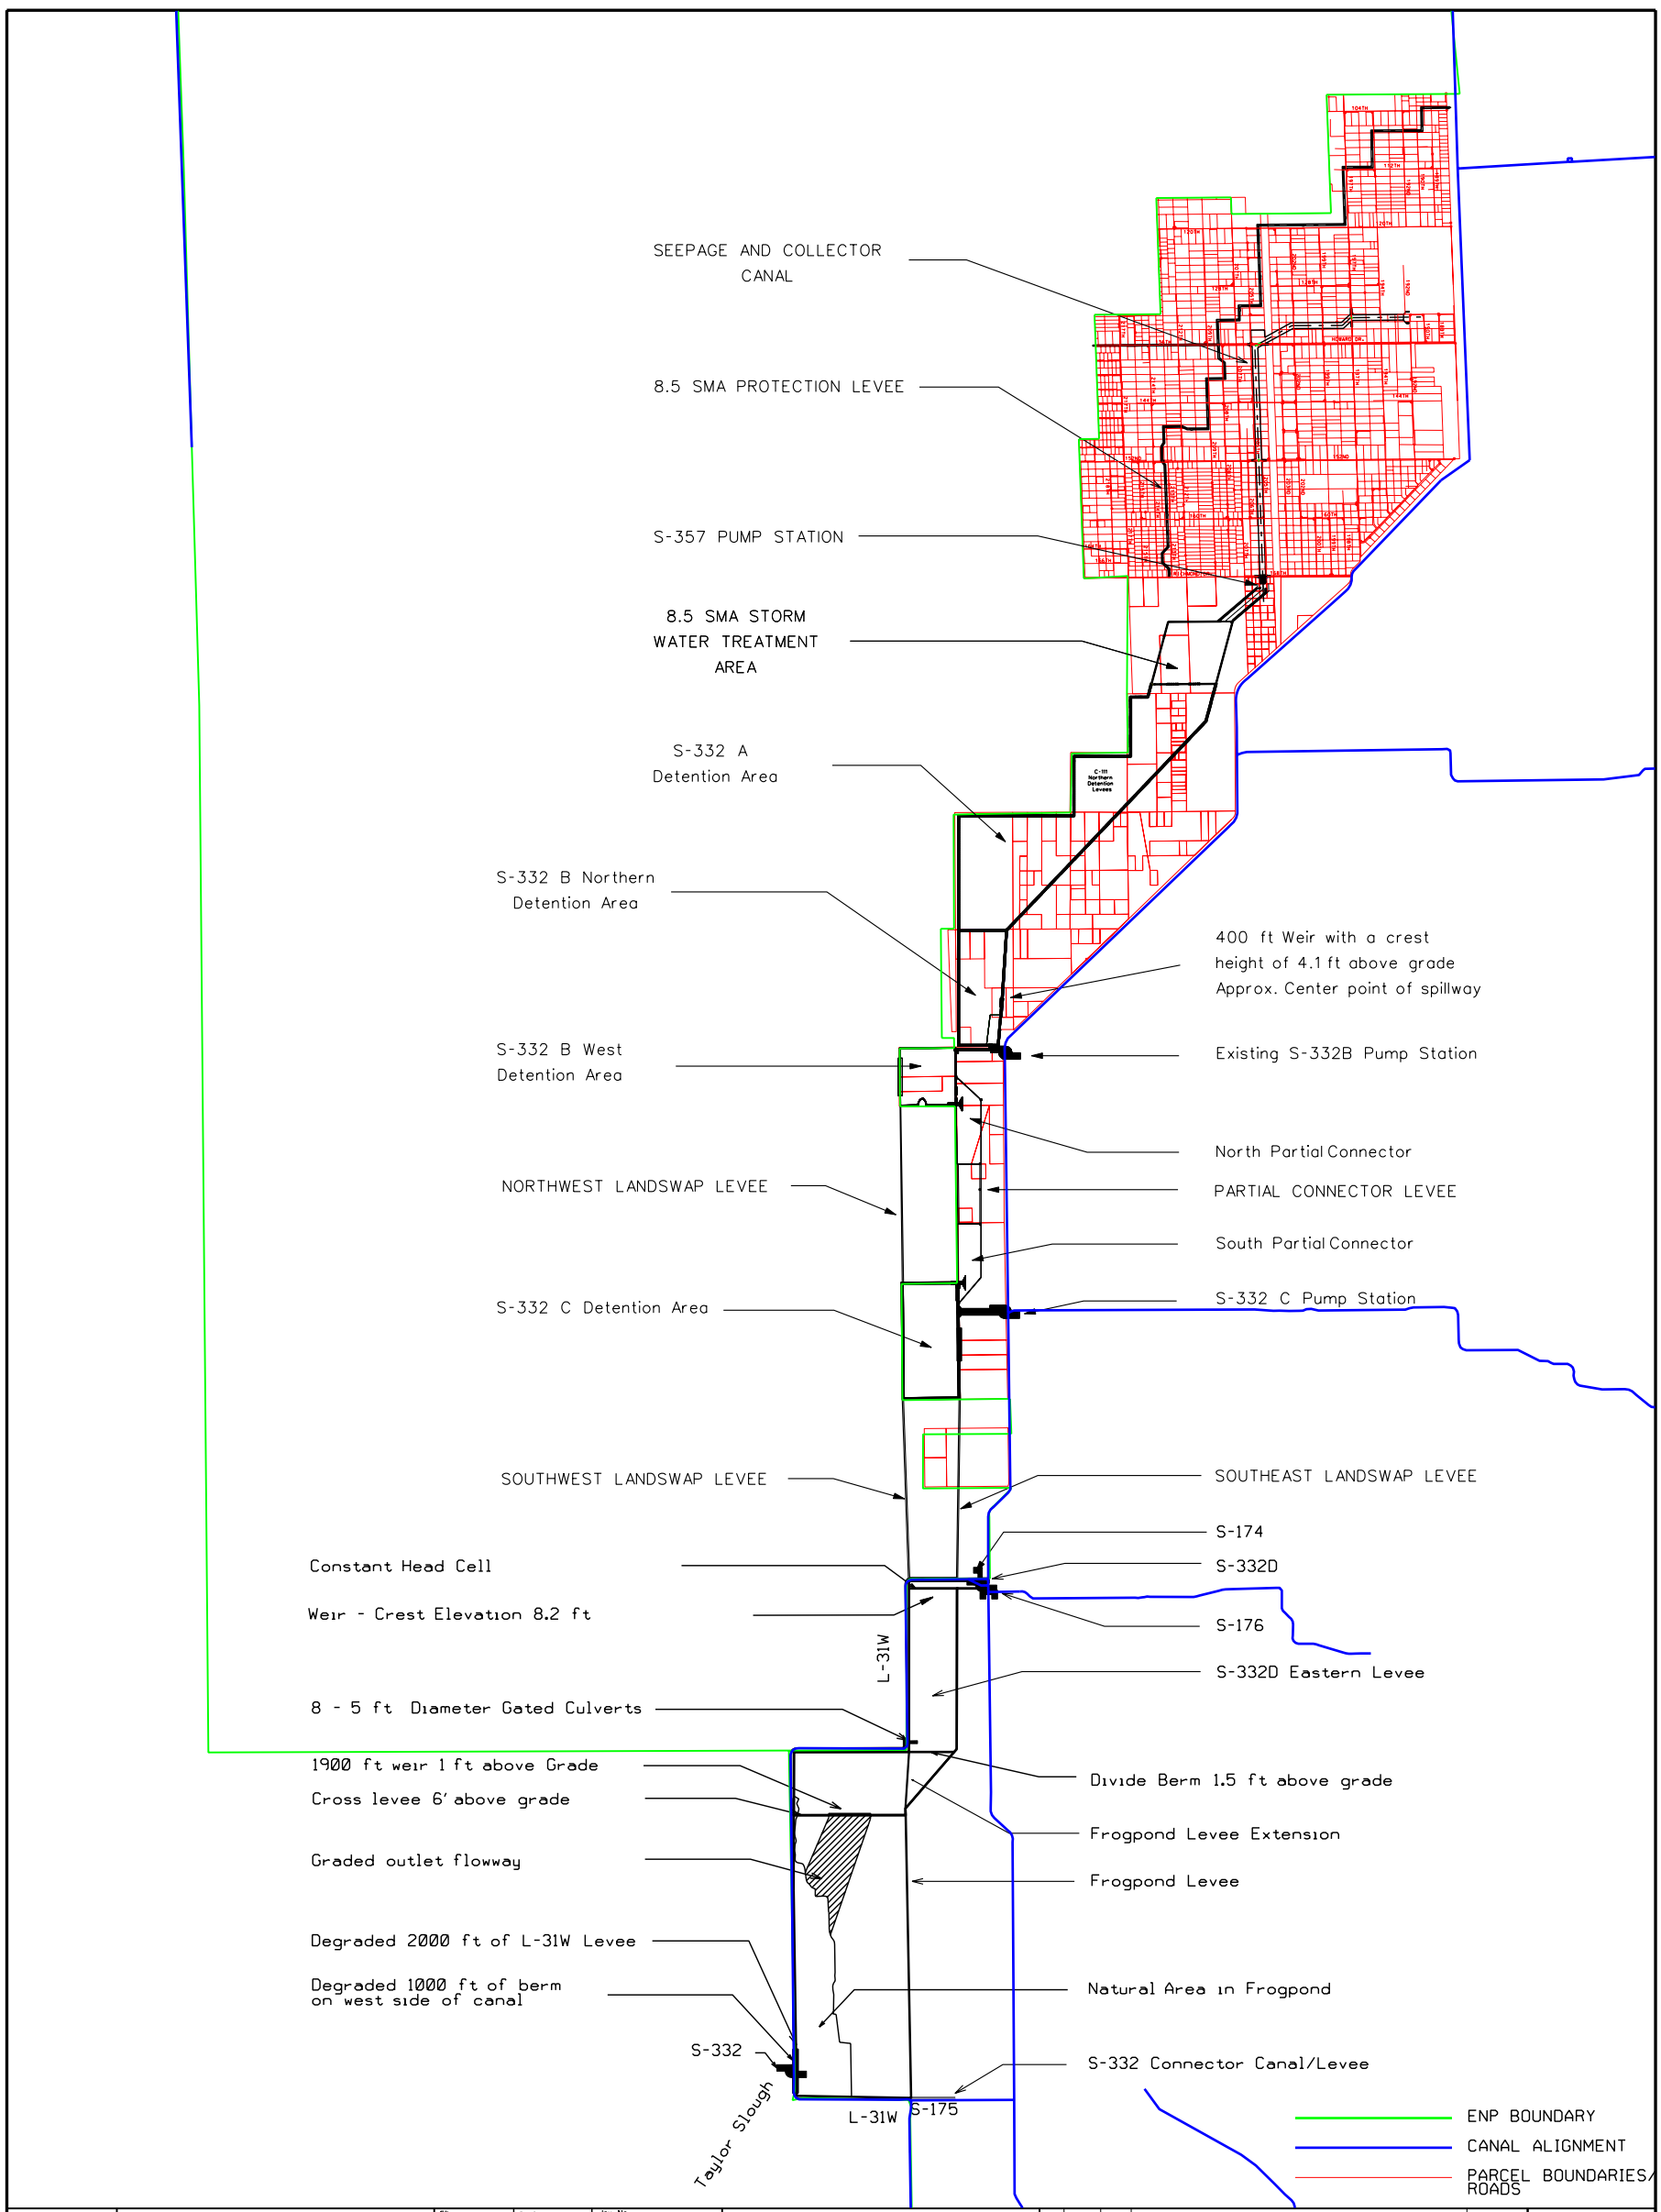

DRAWING NO.

SHEET OF

MODIFIED WATER DELIVERIES (8.5 SMA), AND C-111 PROJECTS
DADE COUNTY

C-111 / 8.5 SMA
PROJECT FEATURES

File name:
Reference files:
Designed by:
Dwn by:
Ckd by:
Dated:
D.O.FILE NO.
Inv. No.
Dated:
Scale:
Plot date:
Plot scale:

DEPARTMENT OF THE ARMY
JACKSONVILLE DISTRICT, CORPS OF ENGINEERS
JACKSONVILLE, FLORIDA

No.	Symbol	Zone	Description	Approved

US Army Corps of Engineers
Jacksonville District
SAFETY ON THIS JOB DEPENDS ON YOU

C111_85sma.dgn 03/29/2004 12:37:24 PM