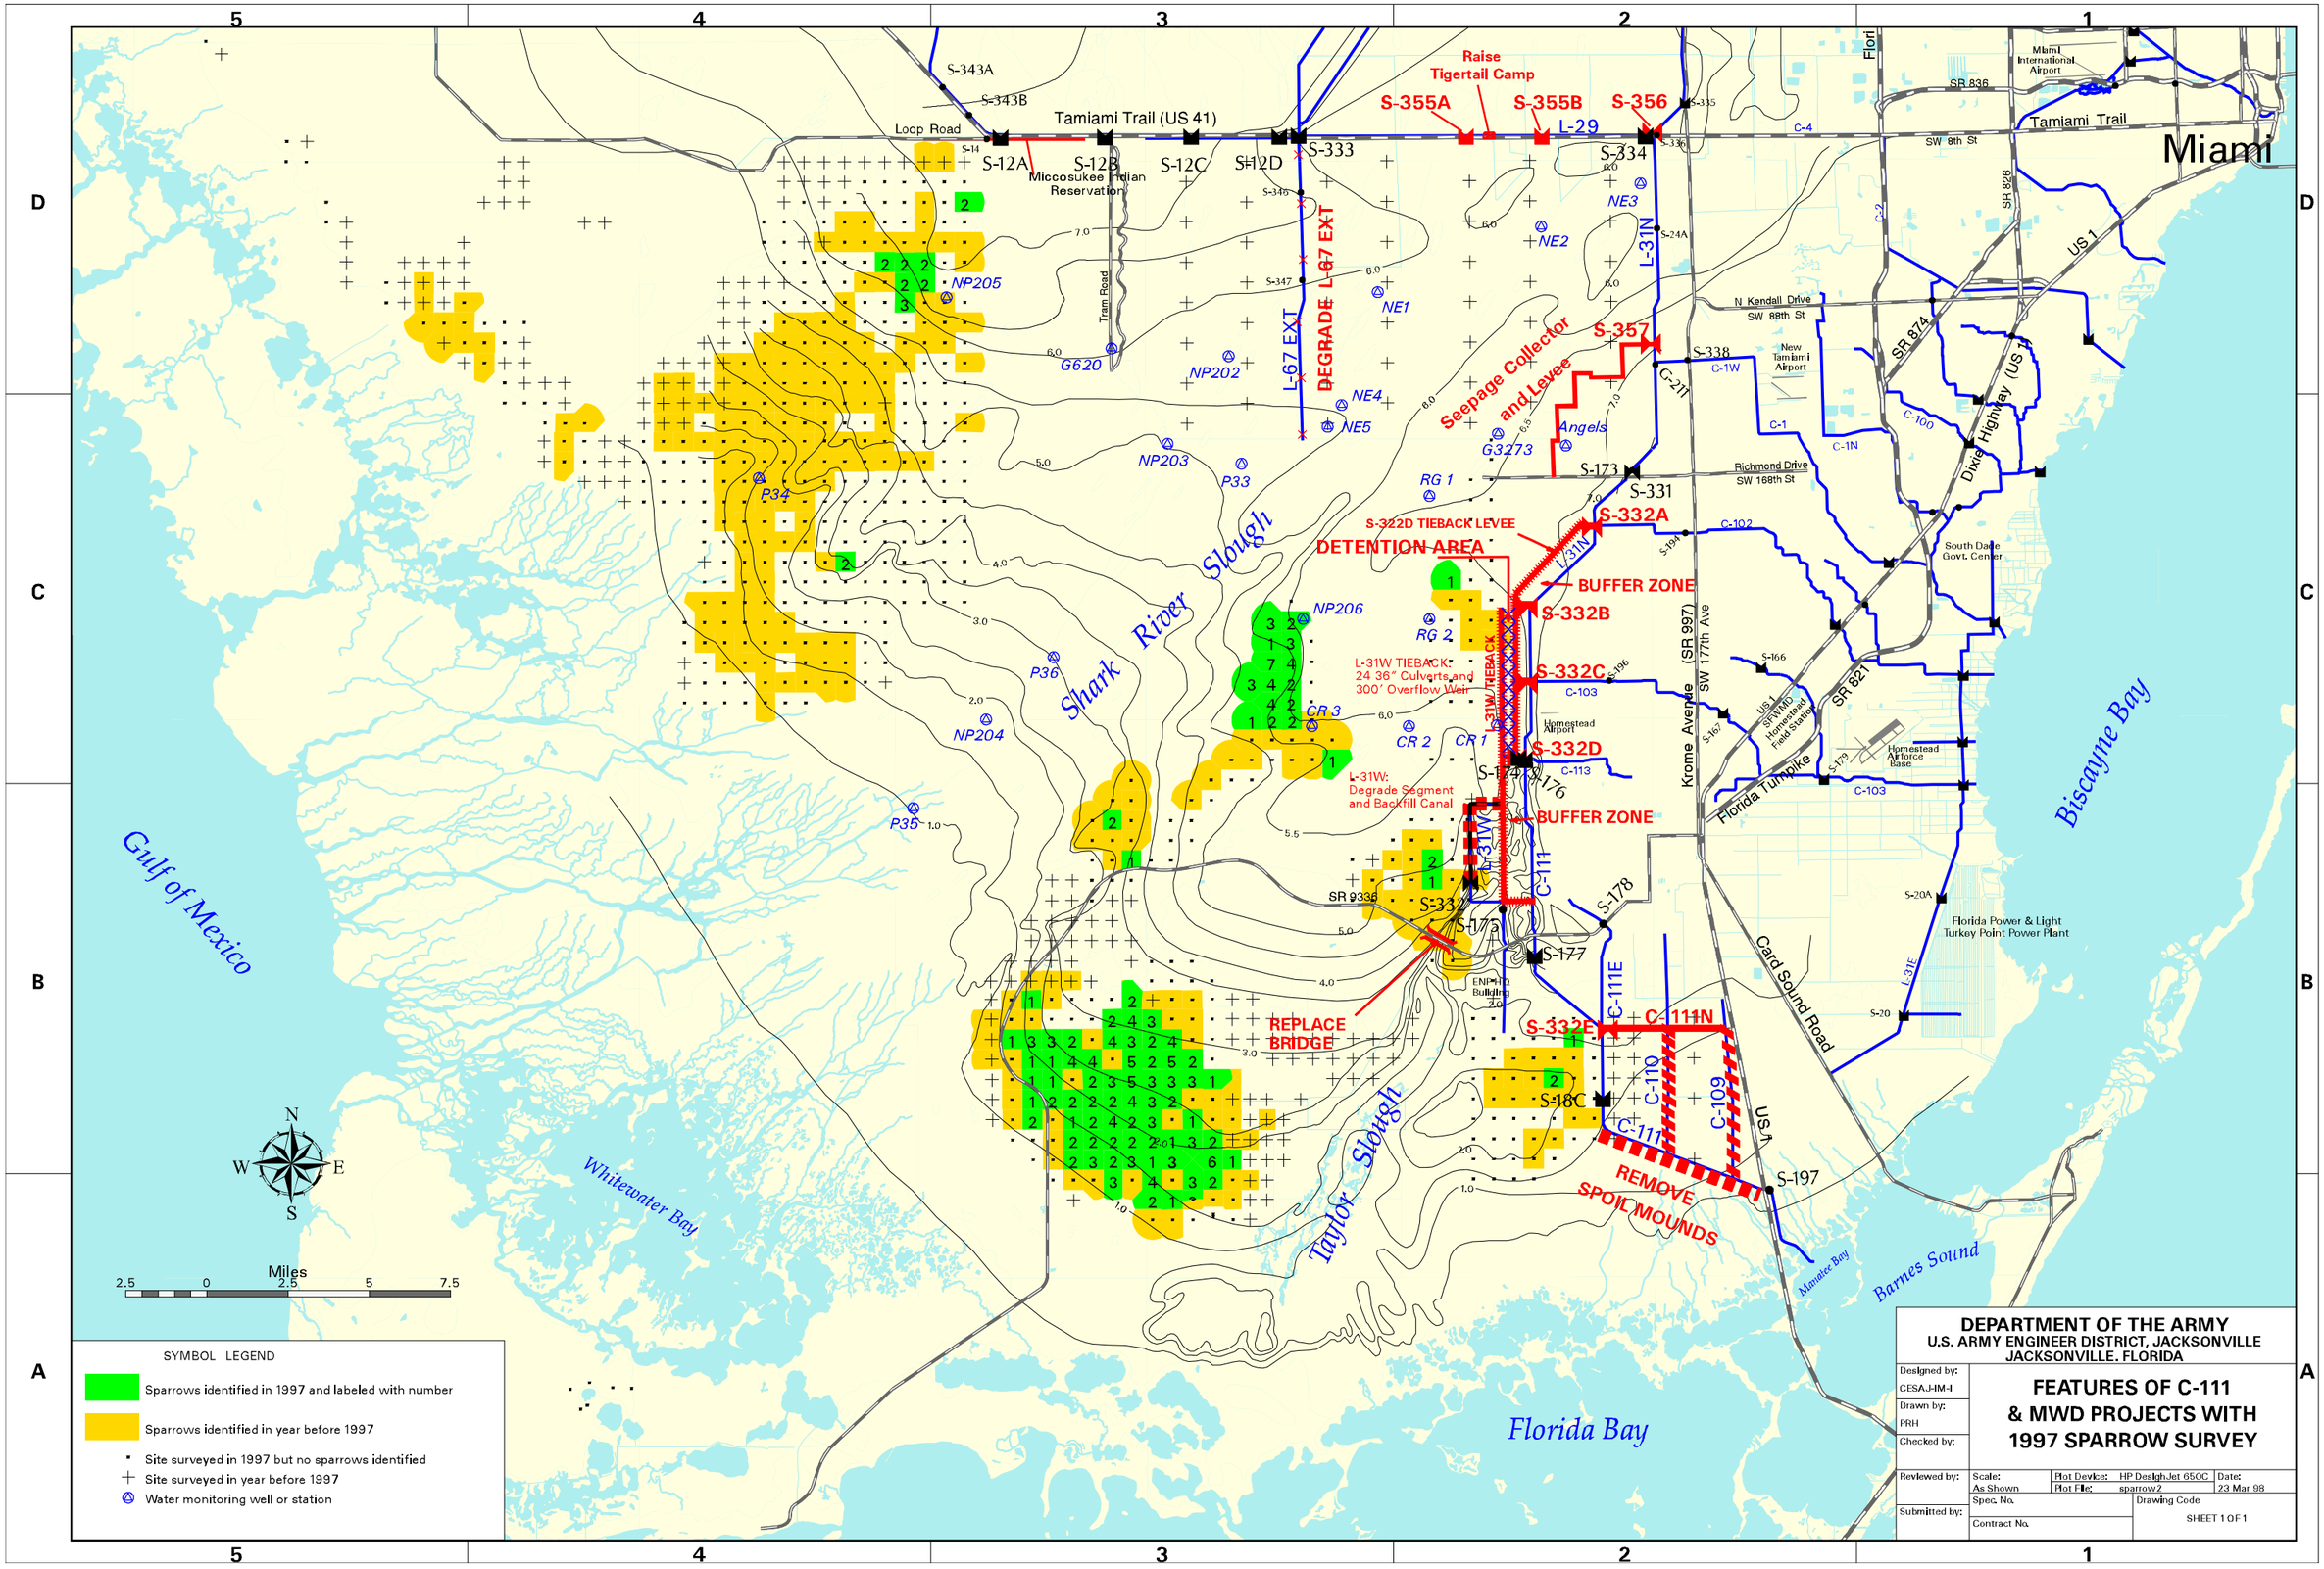
Raise Tigertail Camp
S-355A
S-355B
S-356
L-29
S-343A
S-343B
Loop Road
Tamiami Trail (US 41)
S-12A
S-12B
S-12C
S-12D
S-333
Miccosukee Indian Reservation
S-334
NE3
NE2
NE1
NE4
NE5
L-67 EXT
DEGRADE L-67 EXT
L-31N
S-357
Seepage Collector and Levee
Angels
G3273
RG 1
RG 2
S-173
S-331
S-332A
S-322D TIEBACK LEVEE
DETENTION AREA
BUFFER ZONE
S-332B
S-332C
S-332D
L-31W TIEBACK
L-31W TIEBACK: 24 36" Culverts and 300' Overflow Weir
L-31W: Degrade Segment and Backfill Canal
S-174
S-176
S-175
S-177
S-178
S-33
SR 9336
REPLACE BRIDGE
S-332E
C-111N
C-111E
C-111
C-110
C-109
S-18C
S-197
REMOVE SPOIL MOUNDS
NP205
NP202
NP203
NP204
NP206
G620
P34
P33
P36
P35
CR 1
CR 2
CR 3
Shark River Slough
Taylor Slough
Florida Bay
Gulf of Mexico
Whitewater Bay
Biscayne Bay
Barnes Sound
Manatee Bay
Miami
Tamiami Trail
SW 8th St
N Kendall Drive
SW 88th St
Richmond Drive
SW 168th St
SW 177th Ave
Krome Avenue (SR 997)
Florida Turnpike
Homestead Airport
Homestead Air Force Base
South Dade Govt. Center
New Tamiami Airport
Miami International Airport
Florida Power & Light Turkey Point Power Plant
Card Sound Road
Dixie Highway (US 1)
US 1
SR 826
SR 874
SR 821
SR 836
C-1
C-1W
C-1N
C-2
C-4
C-100
C-102
C-103
C-113
C-211
S-20
S-20A
S-24A
S-165
S-166
S-167
S-179
S-194
S-196
N
W
E
S
Miles
2.5 0 2.5 5 7.5
SYMBOL LEGEND
Sparrows identified in 1997 and labeled with number
Sparrows identified in year before 1997
Site surveyed in 1997 but no sparrows identified
Site surveyed in year before 1997
Water monitoring well or station
DEPARTMENT OF THE ARMY
U.S. ARMY ENGINEER DISTRICT, JACKSONVILLE
JACKSONVILLE, FLORIDA
Designed by: CESAJ-HM-I
Drawn by: PRH
Checked by:
Reviewed by:
Submitted by:
FEATURES OF C-111 & MWD PROJECTS WITH 1997 SPARROW SURVEY
Scale: As Shown
Plot Device: HP DesignJet 650C
Plot File: sparrow2
Date: 23 Mar 98
Spec. No.
Drawing Code
Contract No.
SHEET 1 OF 1