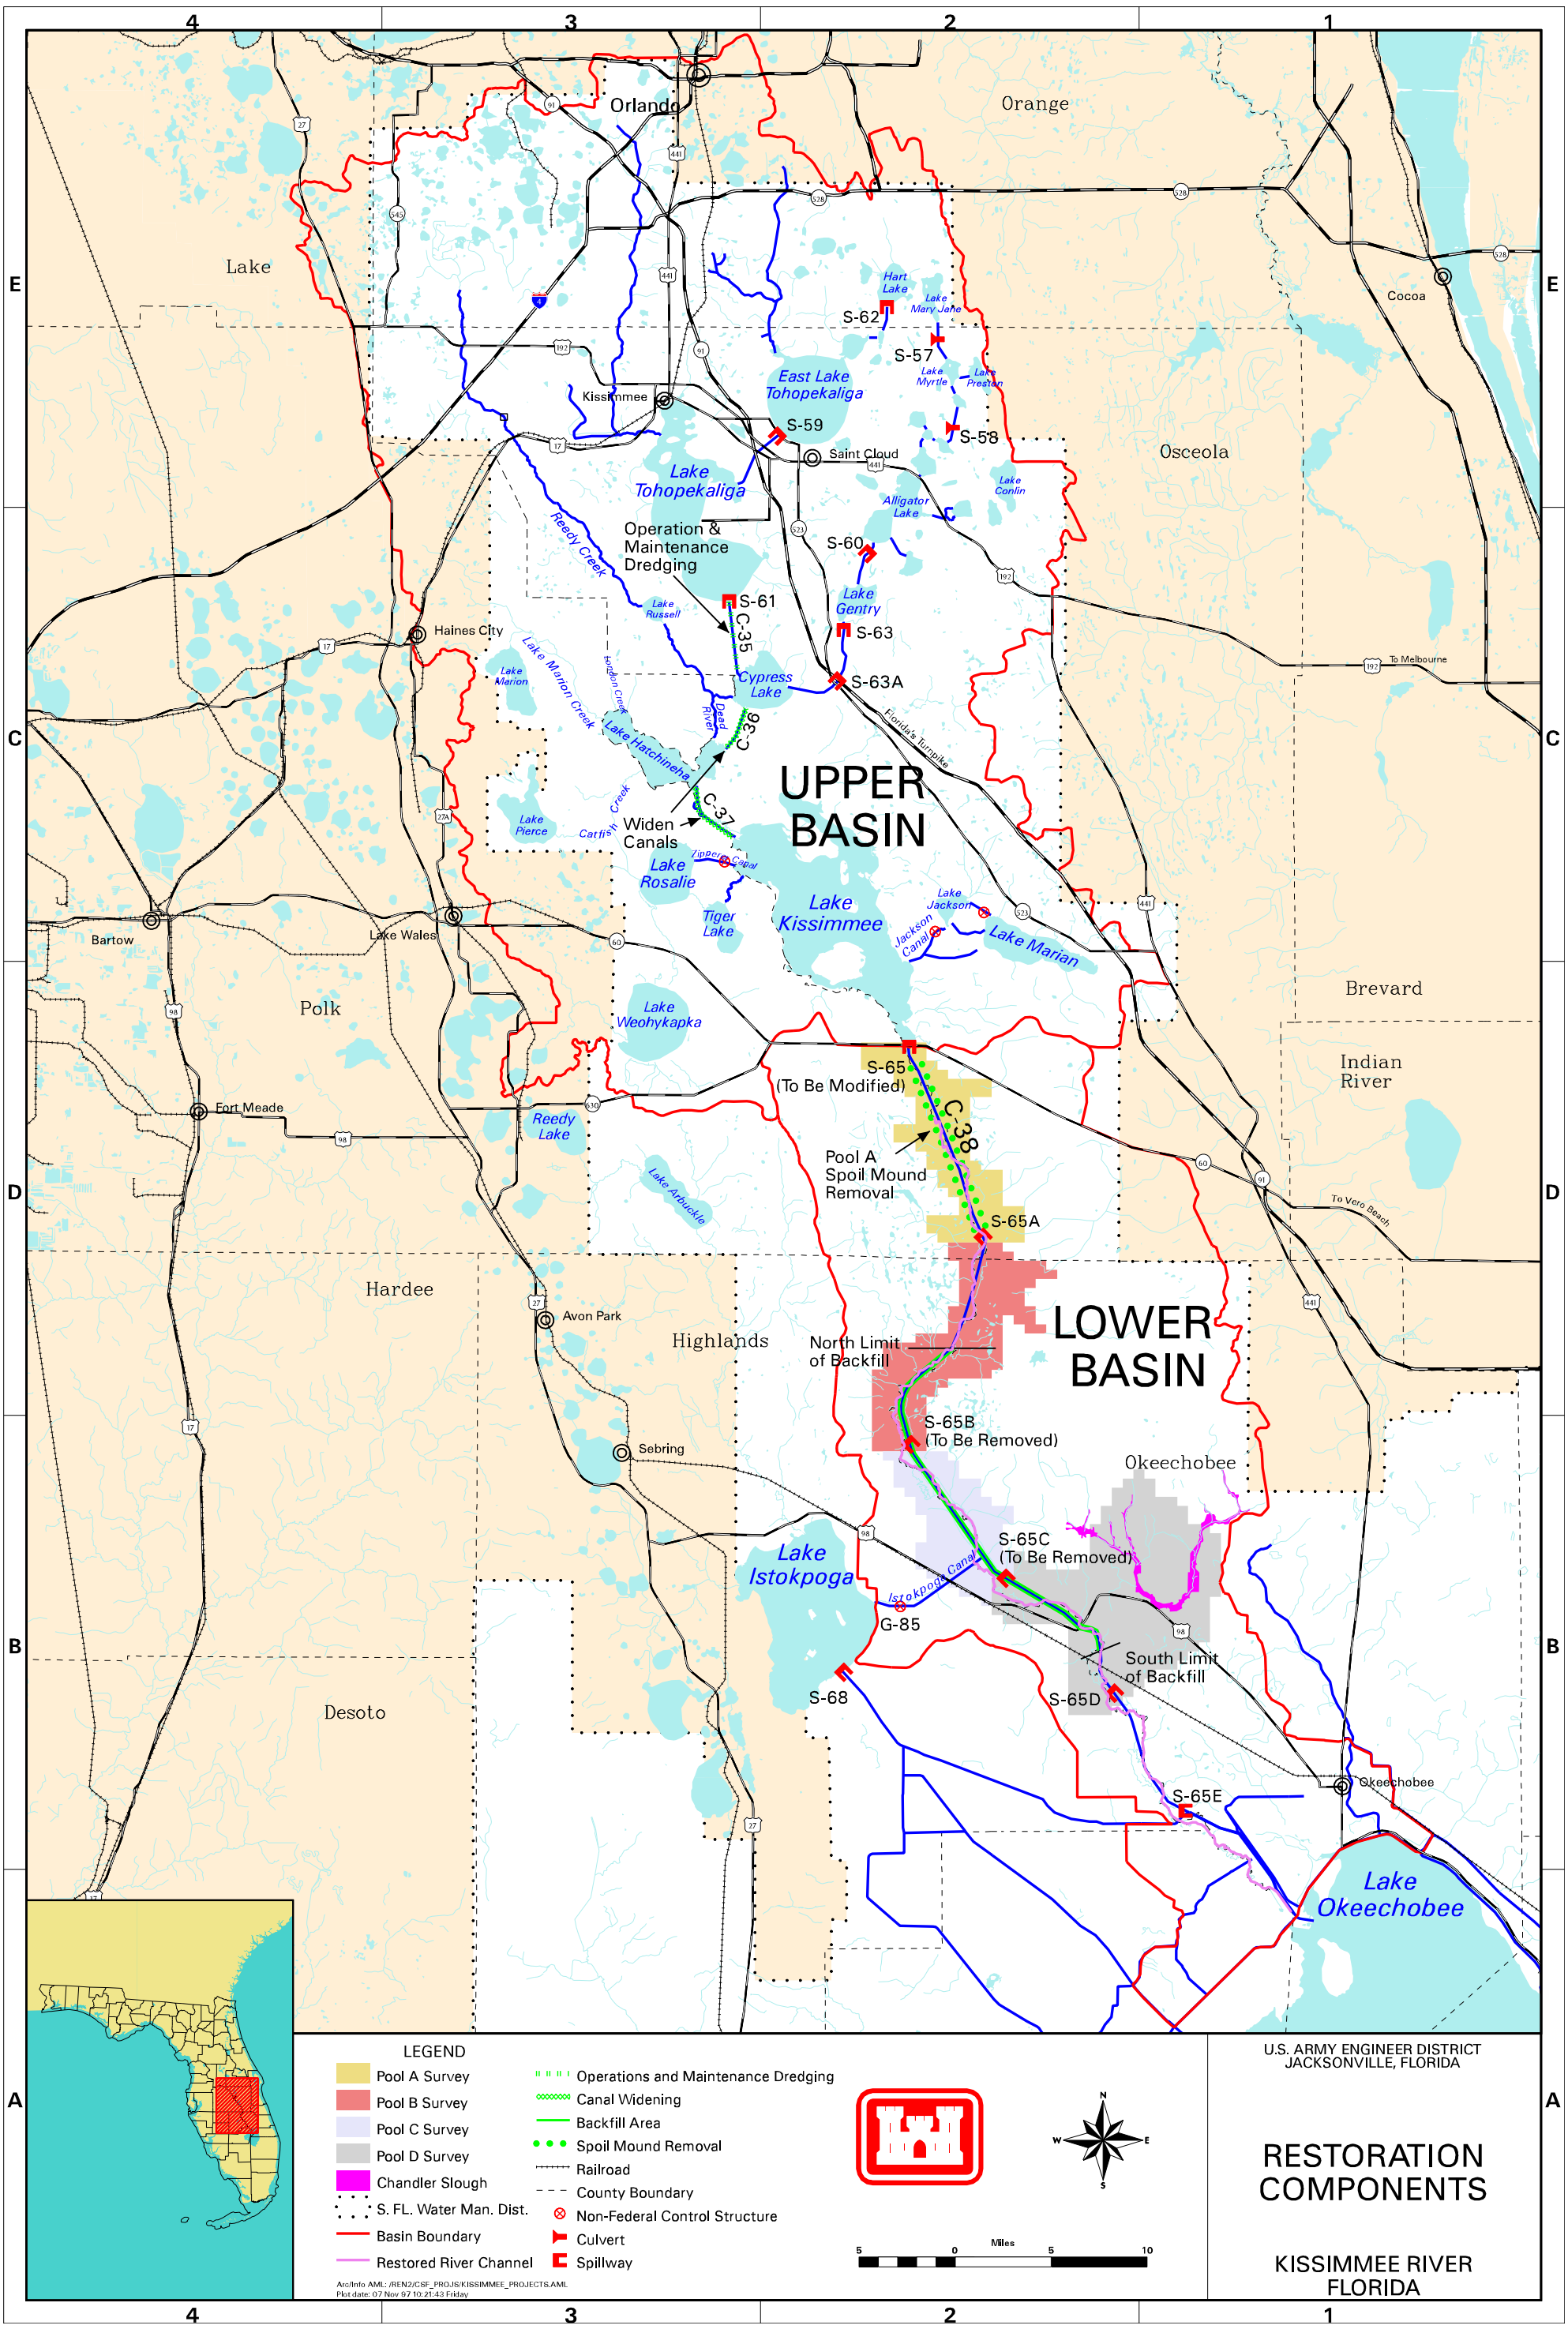
Orlando
Orange
Lake
Cocoa
Kissimmee
Saint Cloud
Osceola
Haines City
Bartow
Lake Wales
Polk
Fort Meade
Brevard
Indian River
Hardee
Avon Park
Highlands
Sebring
Okeechobee
Desoto
To Melbourne
To Vero Beach
Florida's Turnpike
Hart Lake
Lake Mary Jane
Lake Myrtle
Lake Preston
East Lake Tohopekaliga
Lake Tohopekaliga
Lake Conlin
Alligator Lake
Lake Gentry
Cypress Lake
Lake Russell
Reedy Creek
Lake Marion
Lake Marion Creek
Lake Hatchineha
Dead River
Catfish Creek
Lake Pierce
Lake Rosalie
Zipper Canal
Tiger Lake
Lake Kissimmee
Lake Jackson
Jackson Canal
Lake Marian
Lake Weohykapka
Reedy Lake
Lake Arbuckle
Lake Istokpoga
Istokpoga Canal
Lake Okeechobee
S-62
S-57
S-58
S-59
S-60
S-61
S-63
S-63A
S-65
(To Be Modified)
S-65A
S-65B
(To Be Removed)
S-65C
(To Be Removed)
S-65D
S-65E
G-85
S-68
C-35
C-37
C-38
C-39
Operation & Maintenance Dredging
Widen Canals
Pool A Spoil Mound Removal
North Limit of Backfill
South Limit of Backfill
UPPER BASIN
LOWER BASIN
LEGEND
Pool A Survey
Pool B Survey
Pool C Survey
Pool D Survey
Chandler Slough
S. FL. Water Man. Dist.
Basin Boundary
Restored River Channel
Operations and Maintenance Dredging
Canal Widening
Backfill Area
Spoil Mound Removal
Railroad
County Boundary
Non-Federal Control Structure
Culvert
Spillway
Miles
5 0 5 10
Arc/Info AML: /REN2/CSF_PROJS/KISSIMMEE_PROJECTS.AML
Plot date: 07 Nov 97 10:21:43 Friday
U.S. ARMY ENGINEER DISTRICT
JACKSONVILLE, FLORIDA
RESTORATION COMPONENTS
KISSIMMEE RIVER
FLORIDA